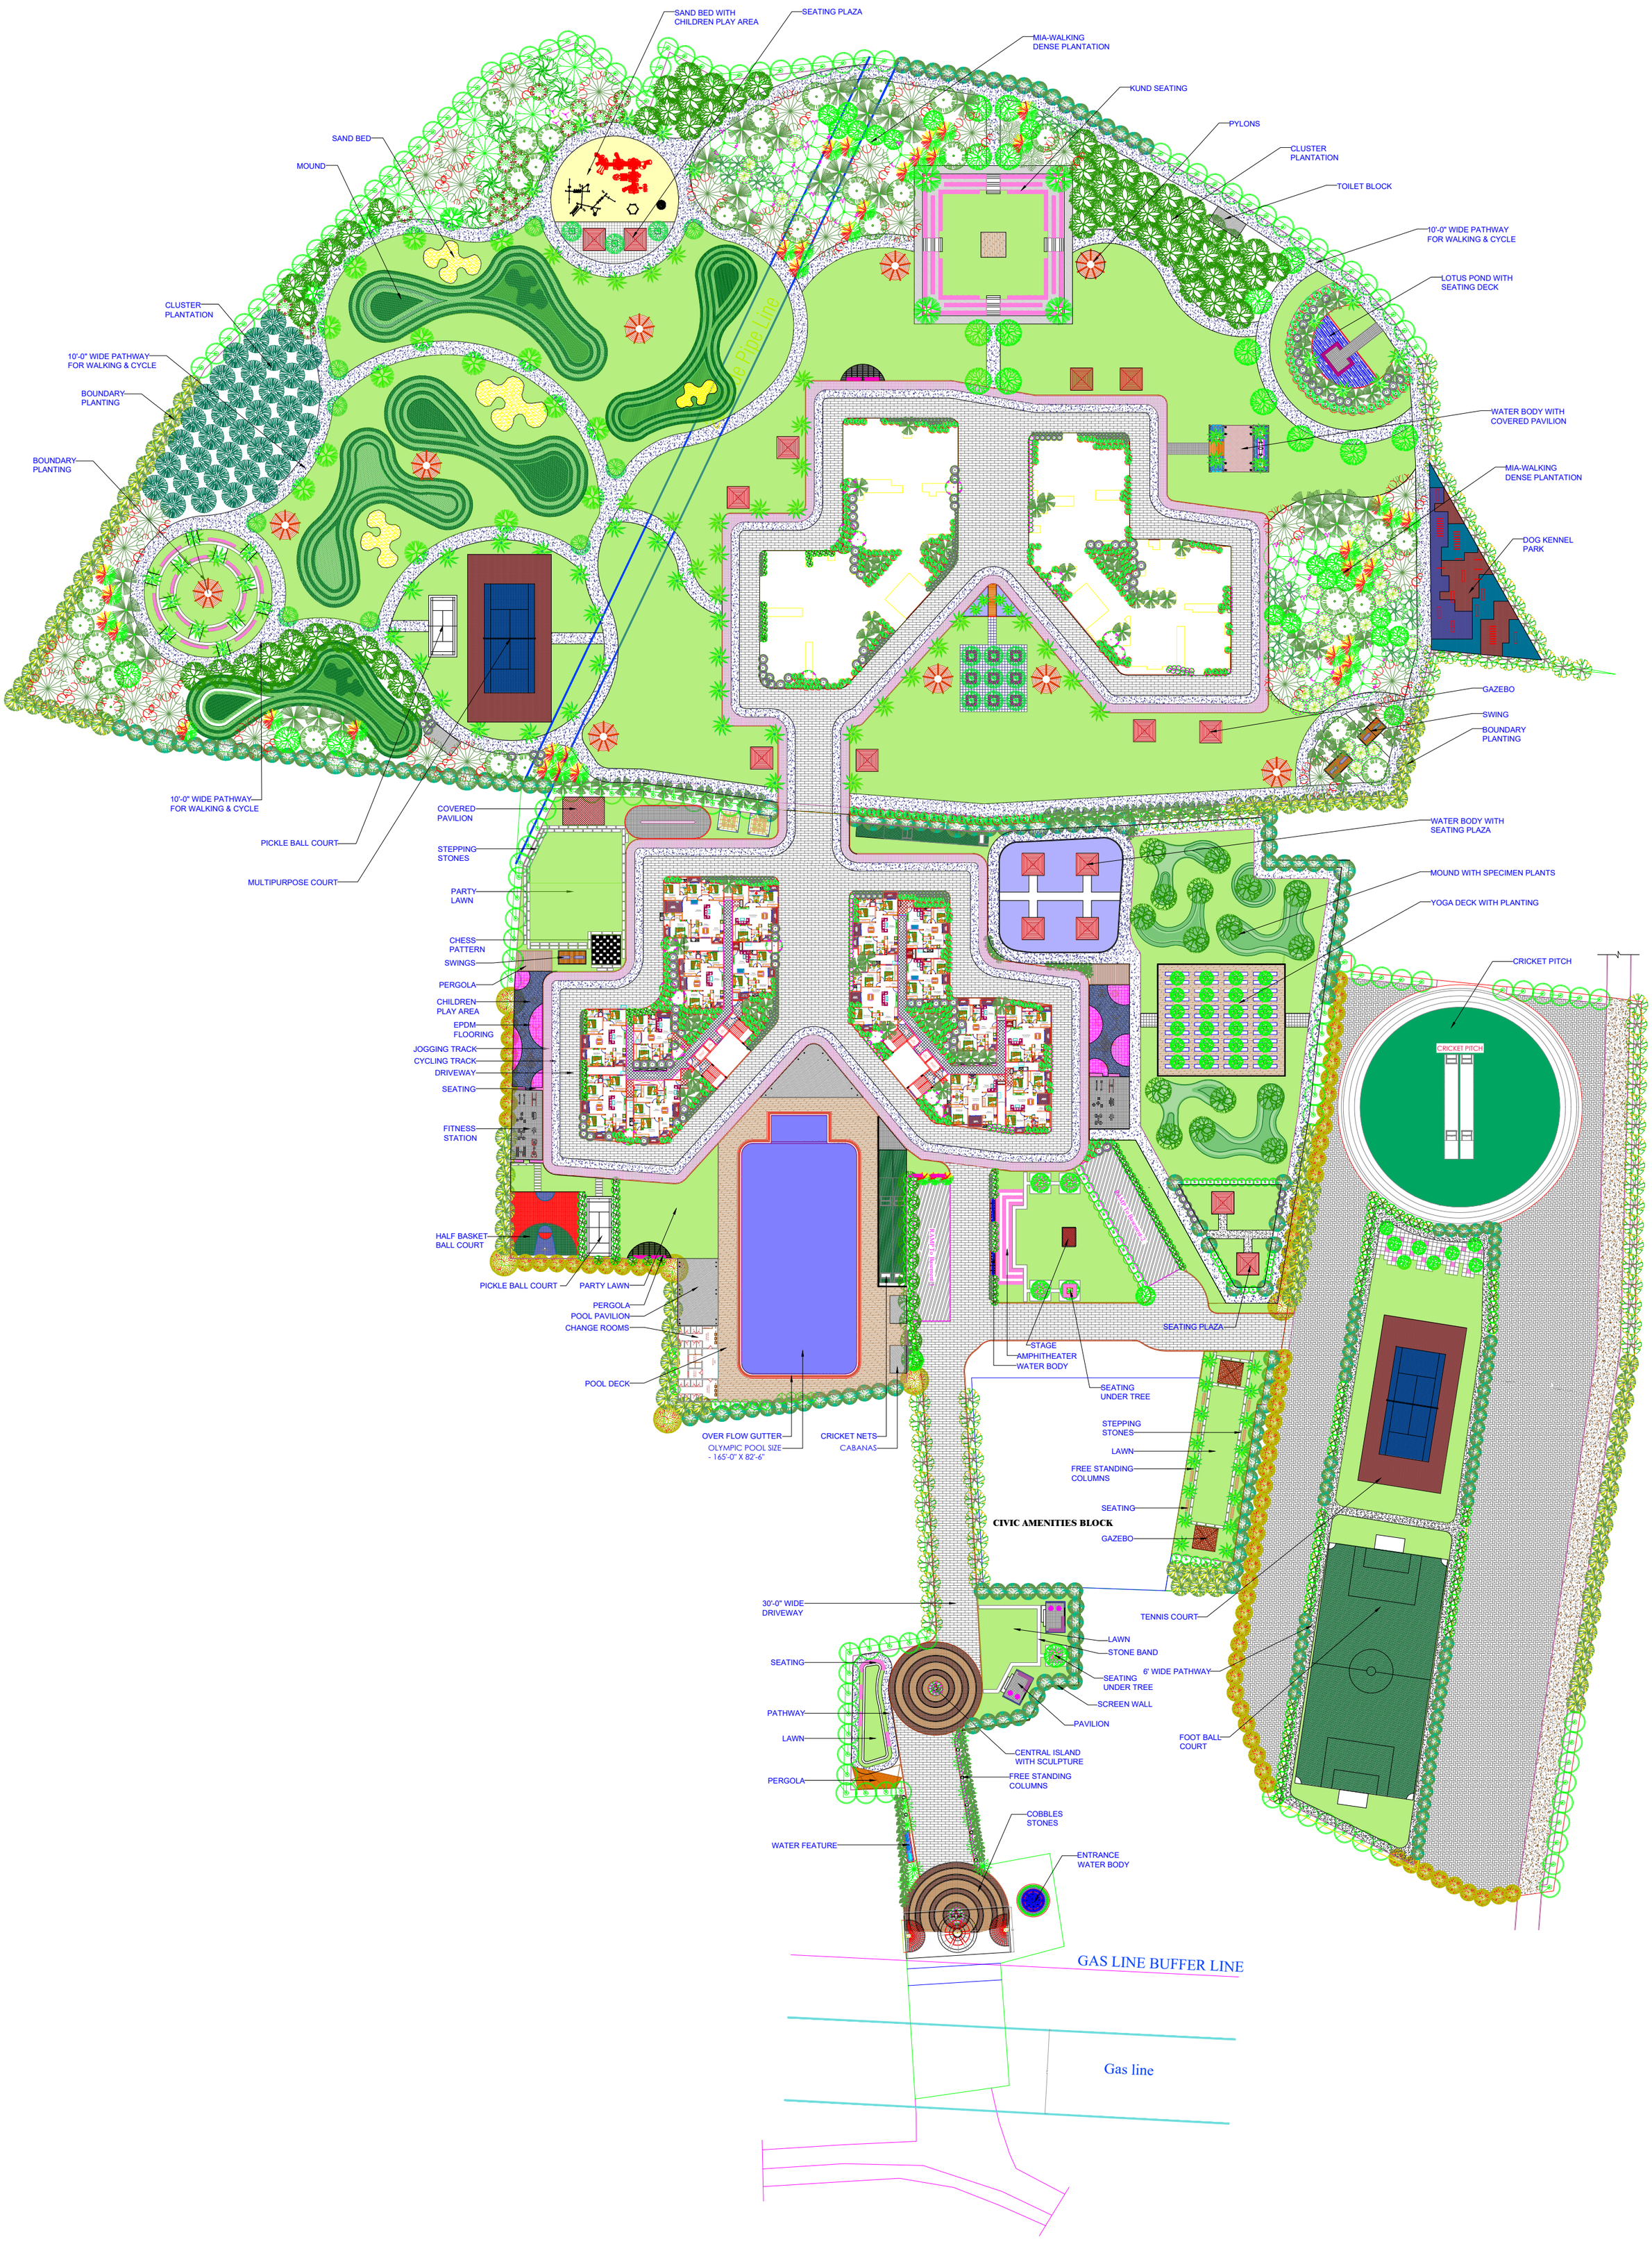

Client:	Architects:	Project title:	Drawing title:	Note:	North:	Date	Scale	Landscape Designers
M/S. NPS	ARCHITECTS & ENGINEERS : S'n'S ASSOCIATES ARCHITECTS & ENGINEERS HEAD OFF: 1-9-630/1, 3RD FLOOR,GYANI COMMERCIAL COMPLEX, VIDYA NAGAR ,HYDERABAD-500044,T Phone No :- 040 -27666972. Mob.No:- + 91 9848016269,	PROPOSED LANDSCAPE FOR RESIDENTIAL APARTMENT AT BANGLORE	LANDSCAPE CONCEPTUAL PLAN (REV-05)	FOR APPROVAL ONLY		04-11-25	N.T.S	SUBHA LANDSCAPE DESIGNS
						Dealt	Sr.Project Architect	